


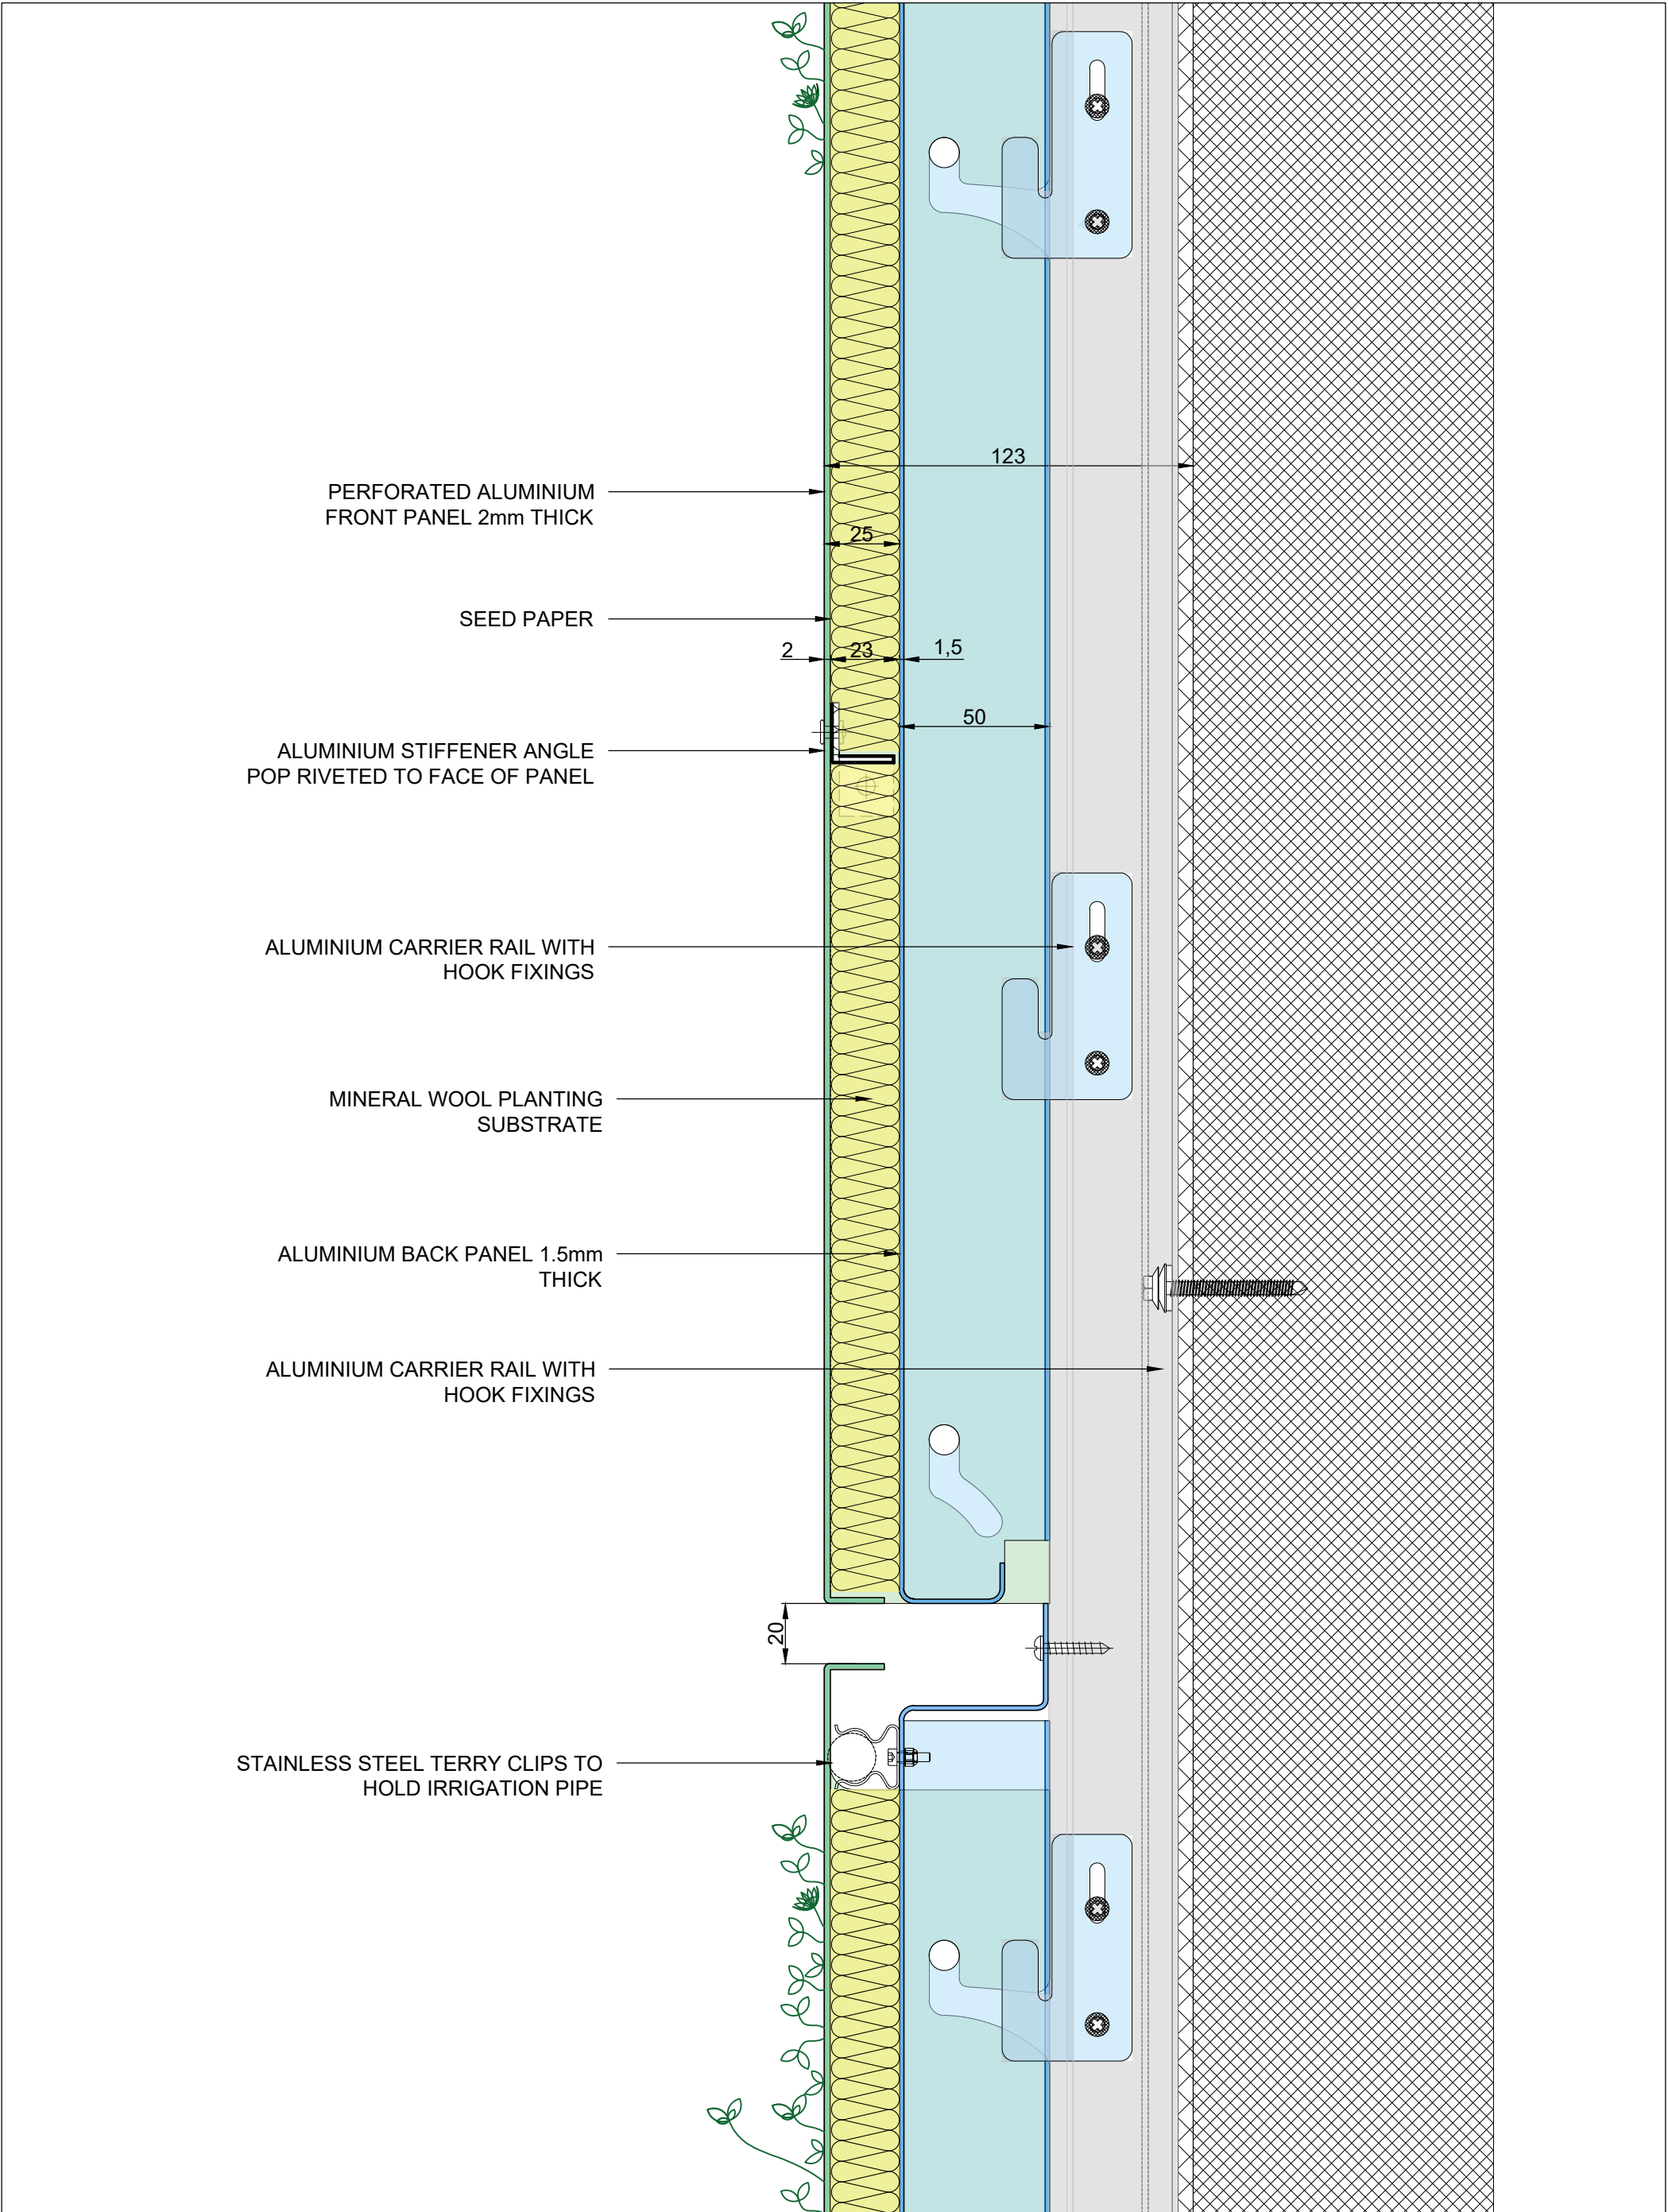

Revision	Date	Drw	Chk
01			

Project
DETAILS
Client

Drawing title
Vertical section Channel rail
Scale 1:2 @ A3
Date 28/07/26
Status DRAFT