


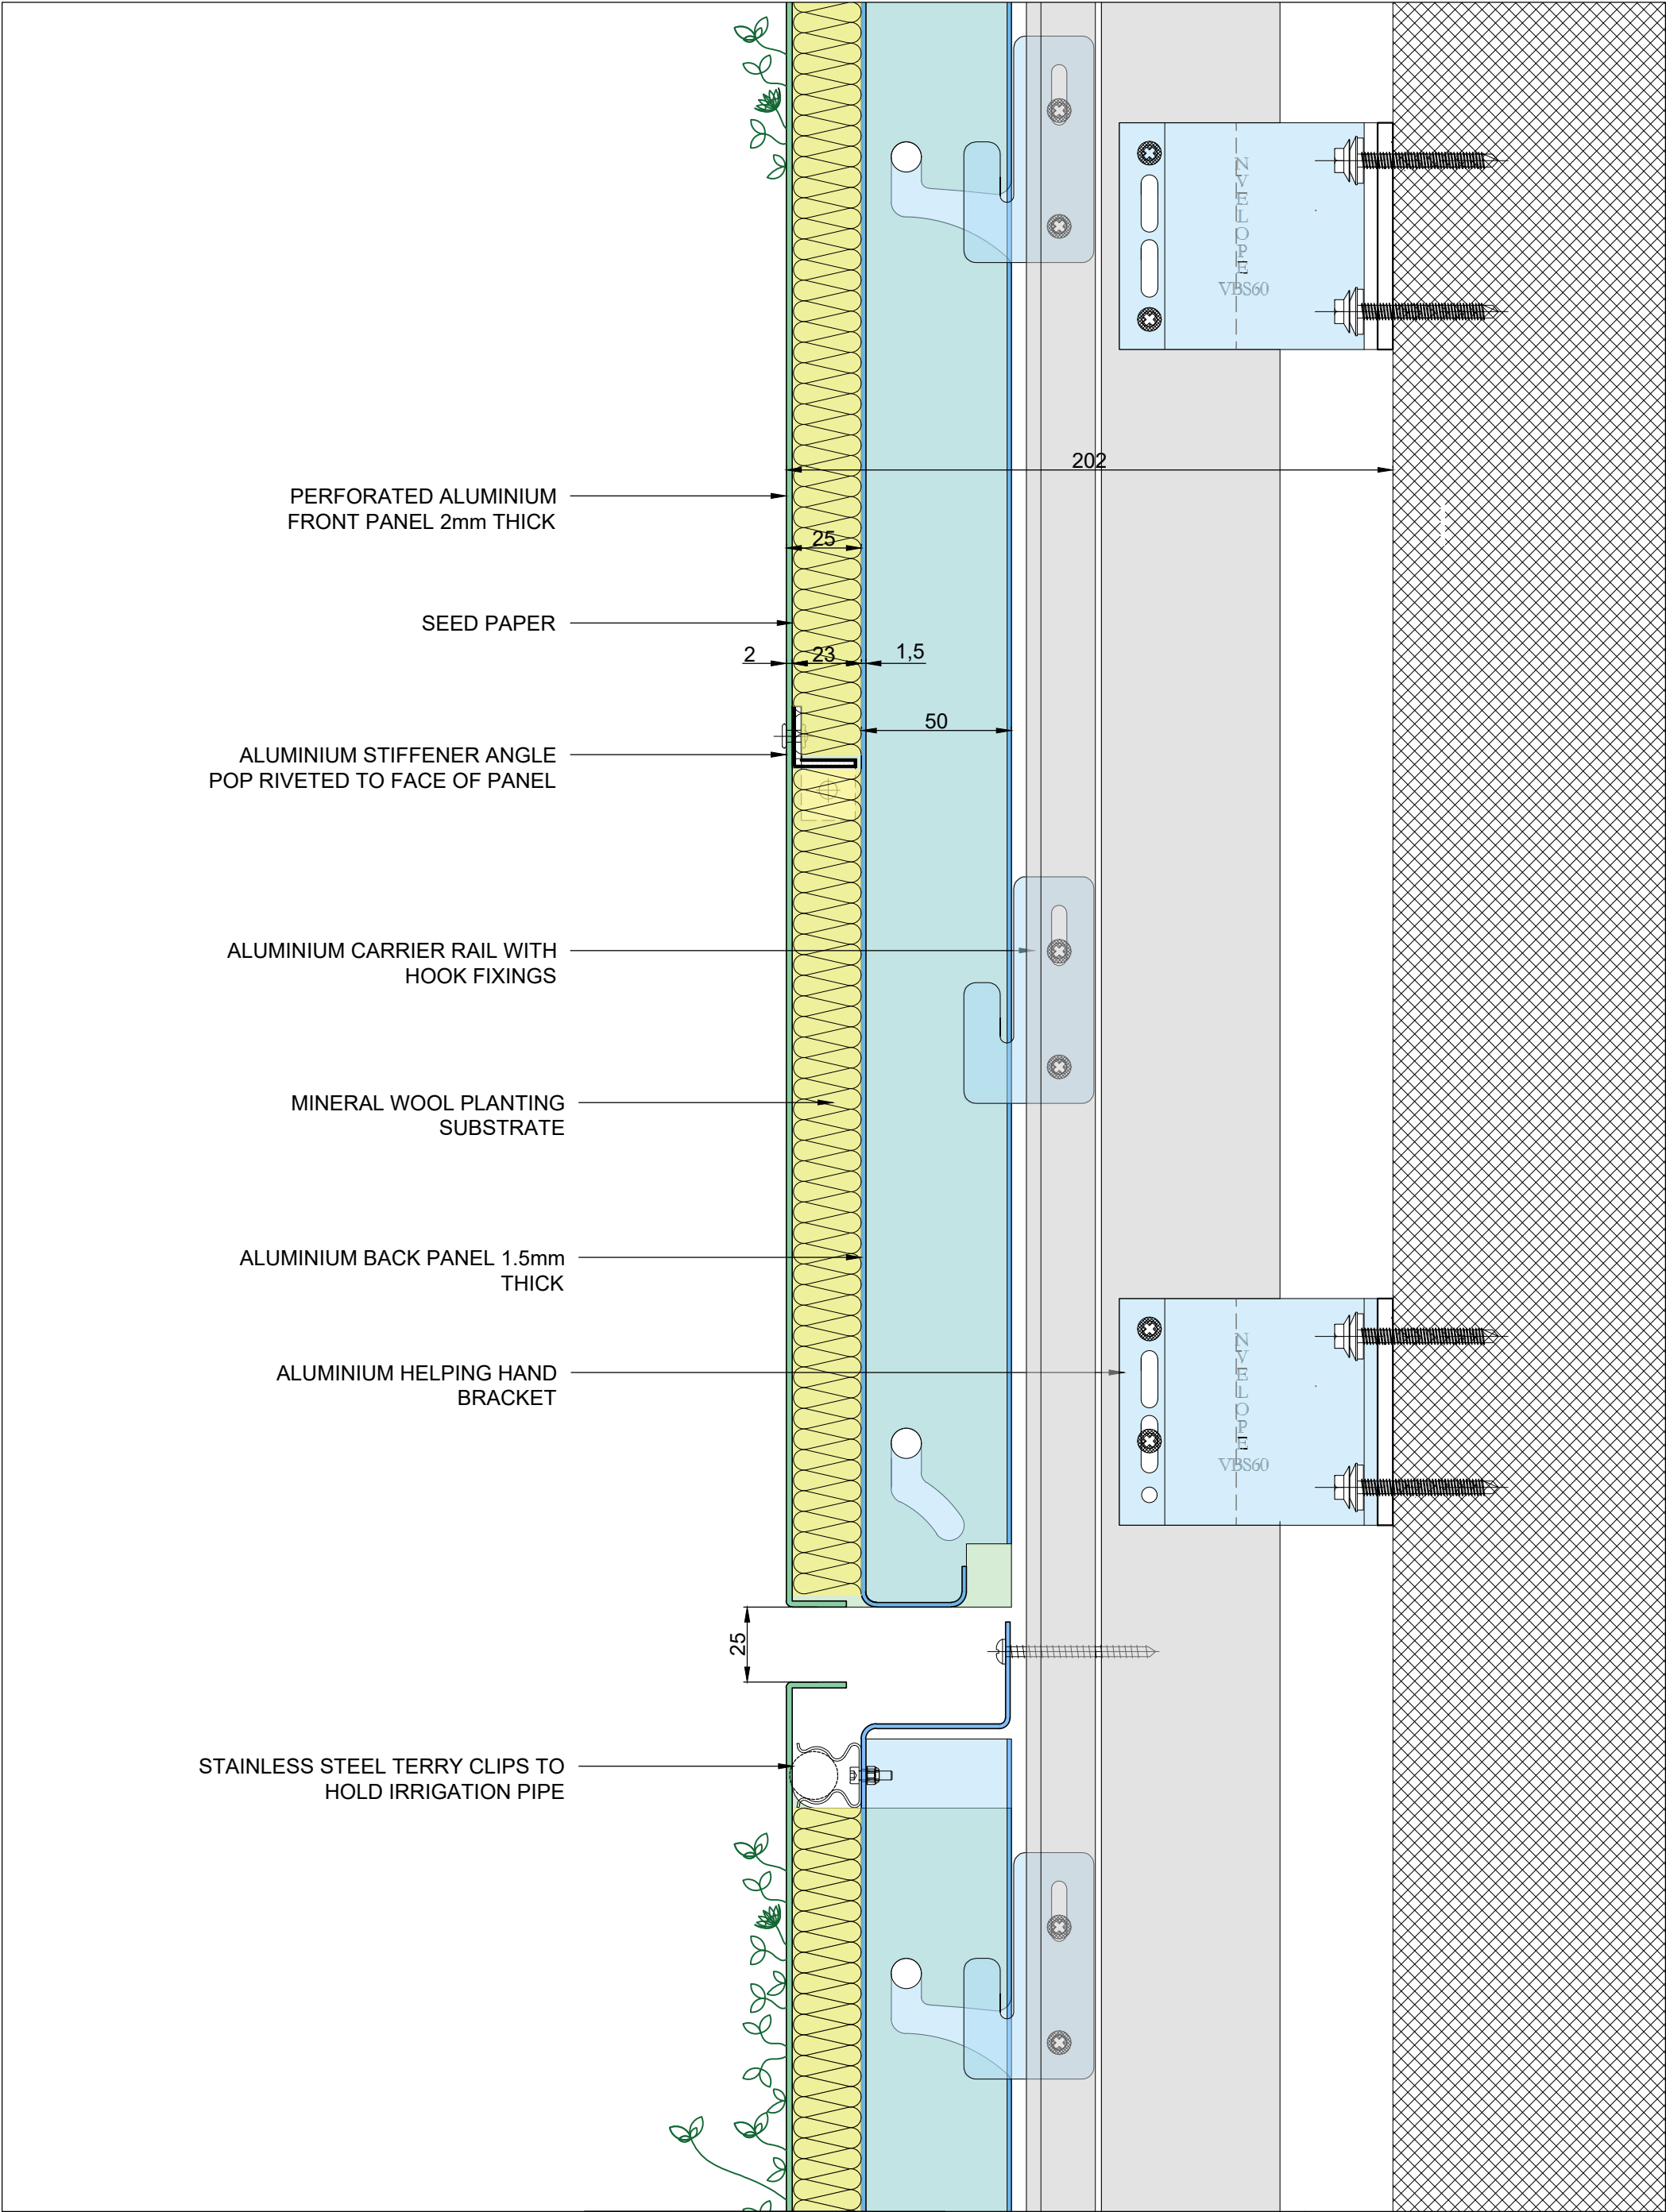

Revision	Date	Drw	Chk
01			

Project	DETAILS
Client	

Drawing title	Vertical section Helping hand rail
Scale	1:2 @ A3
Date	28/07/26
Status	DRAFT