


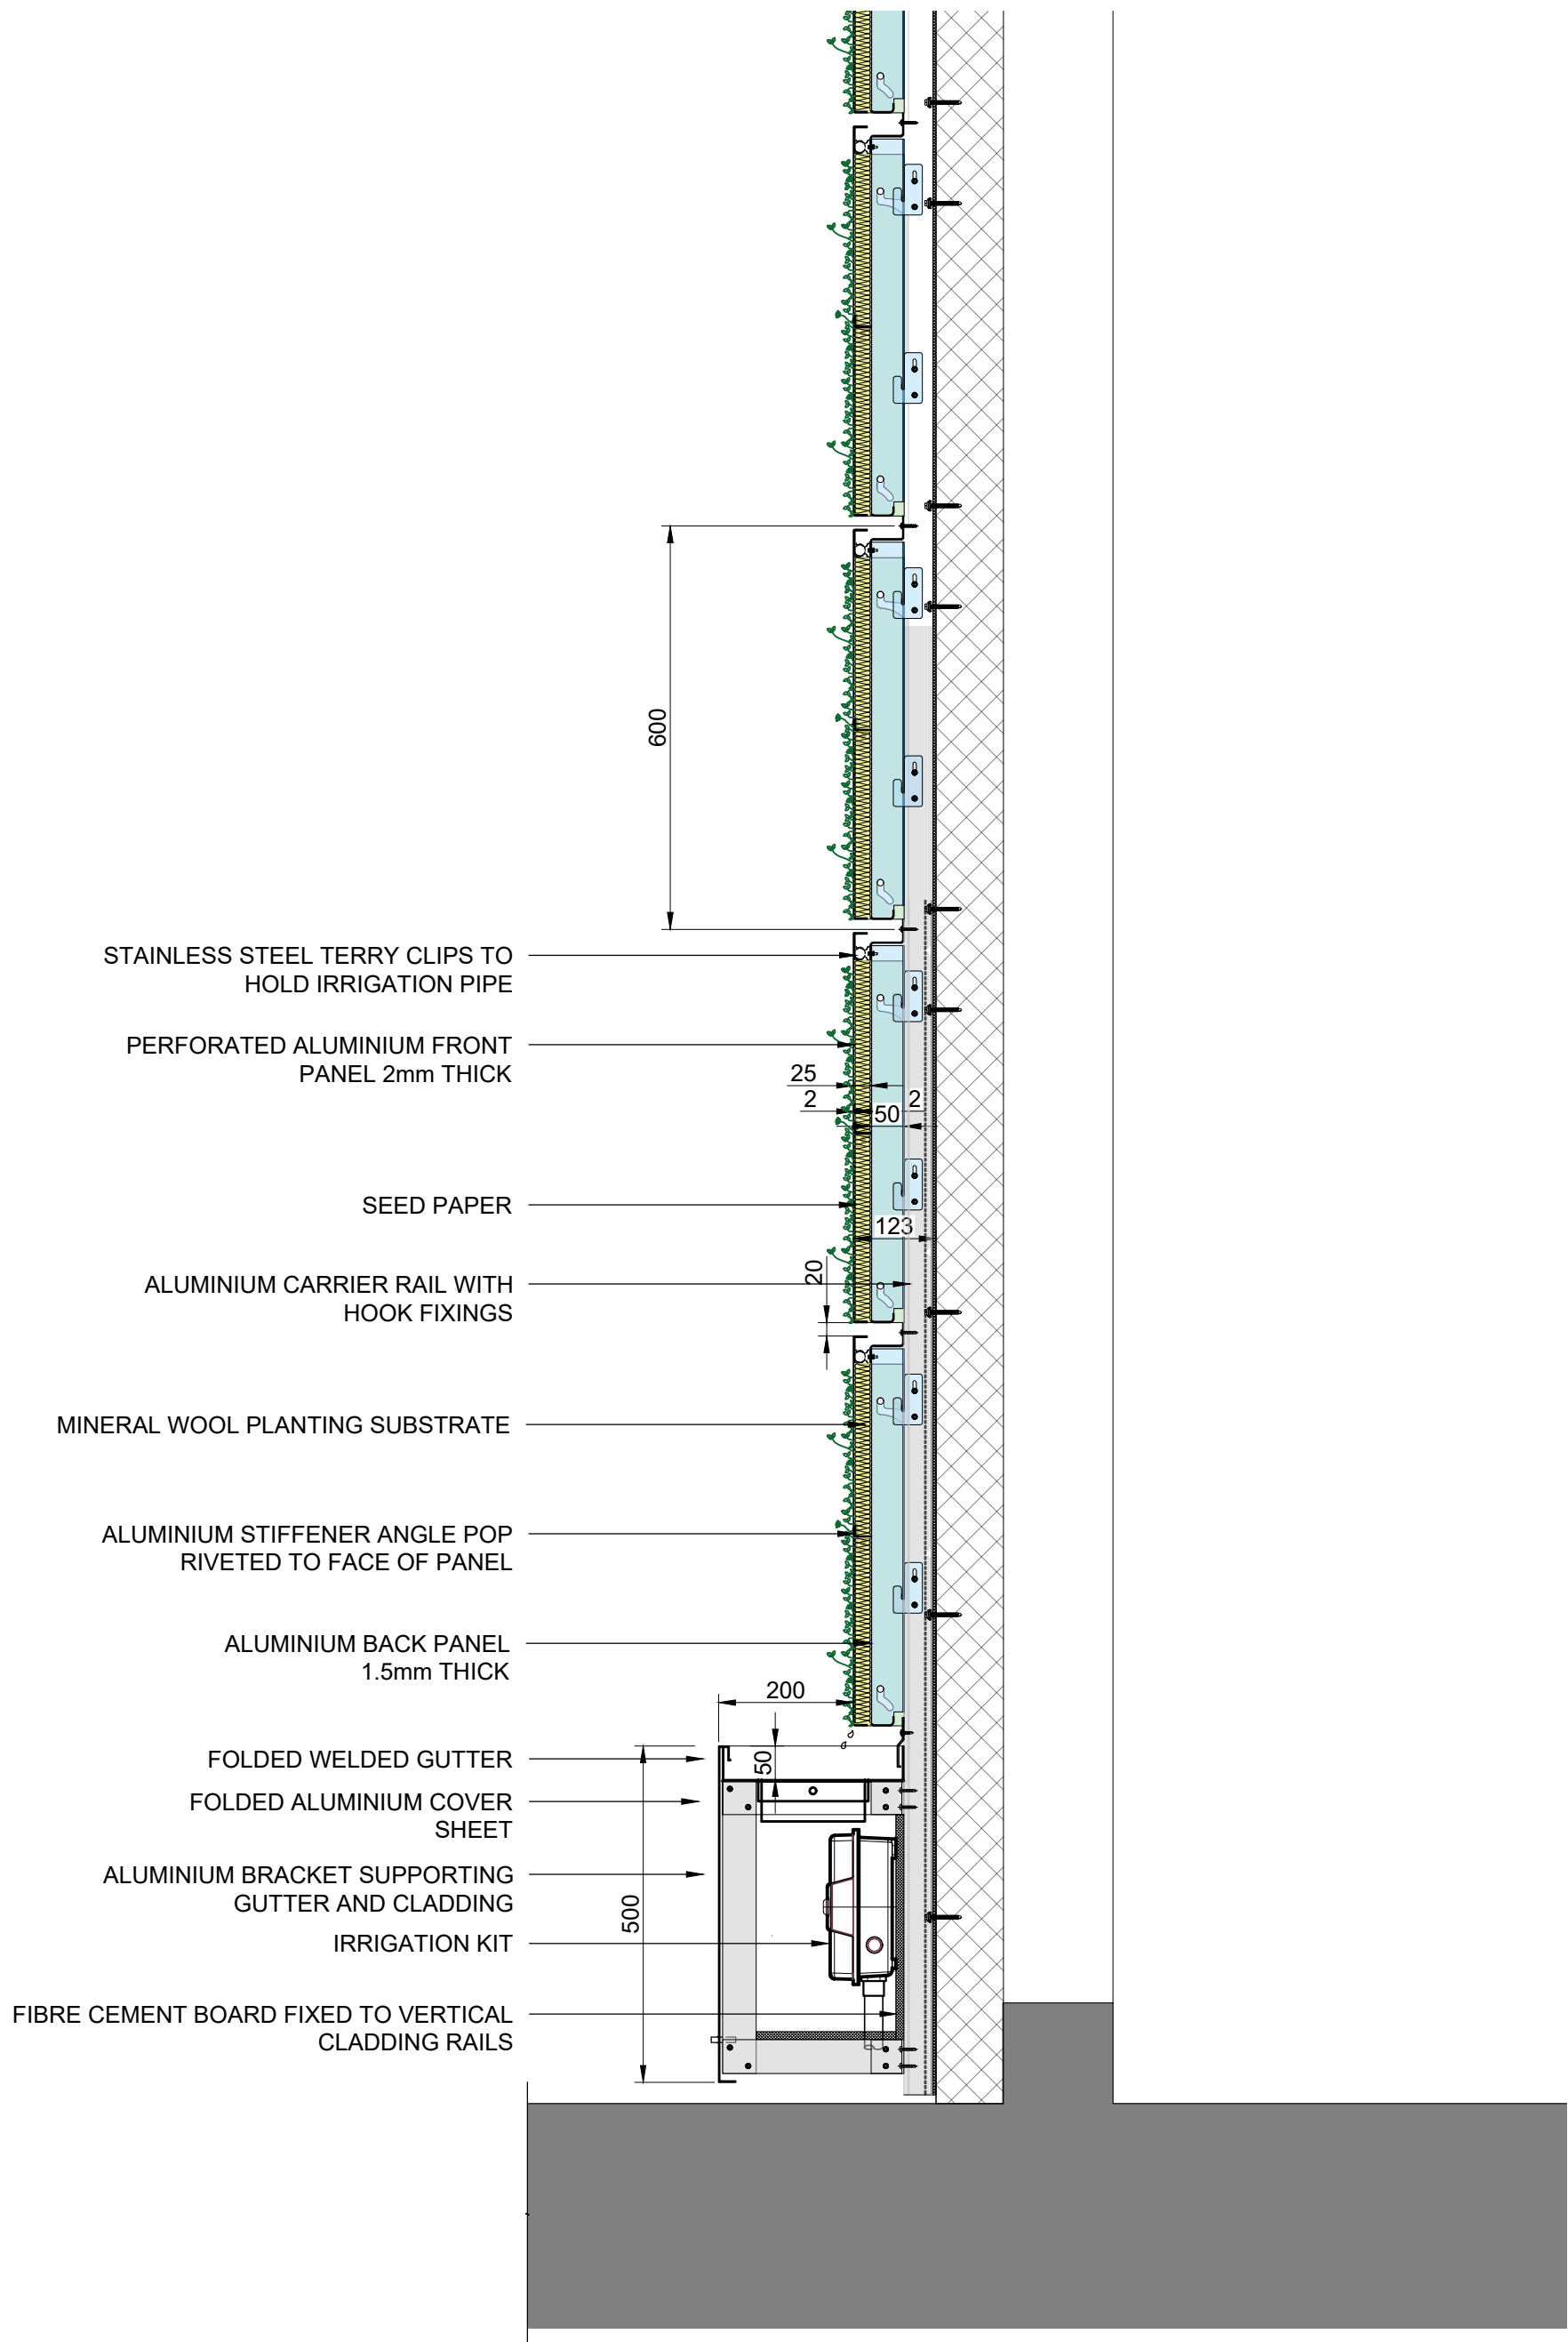

Revision	Date	Drw	Chk	Project	Drawing title
01				DETAILS	Vertical section Overview
					Scale 1:10 @ A3
				Client	Date 28/07/26
					Status DRAFT