


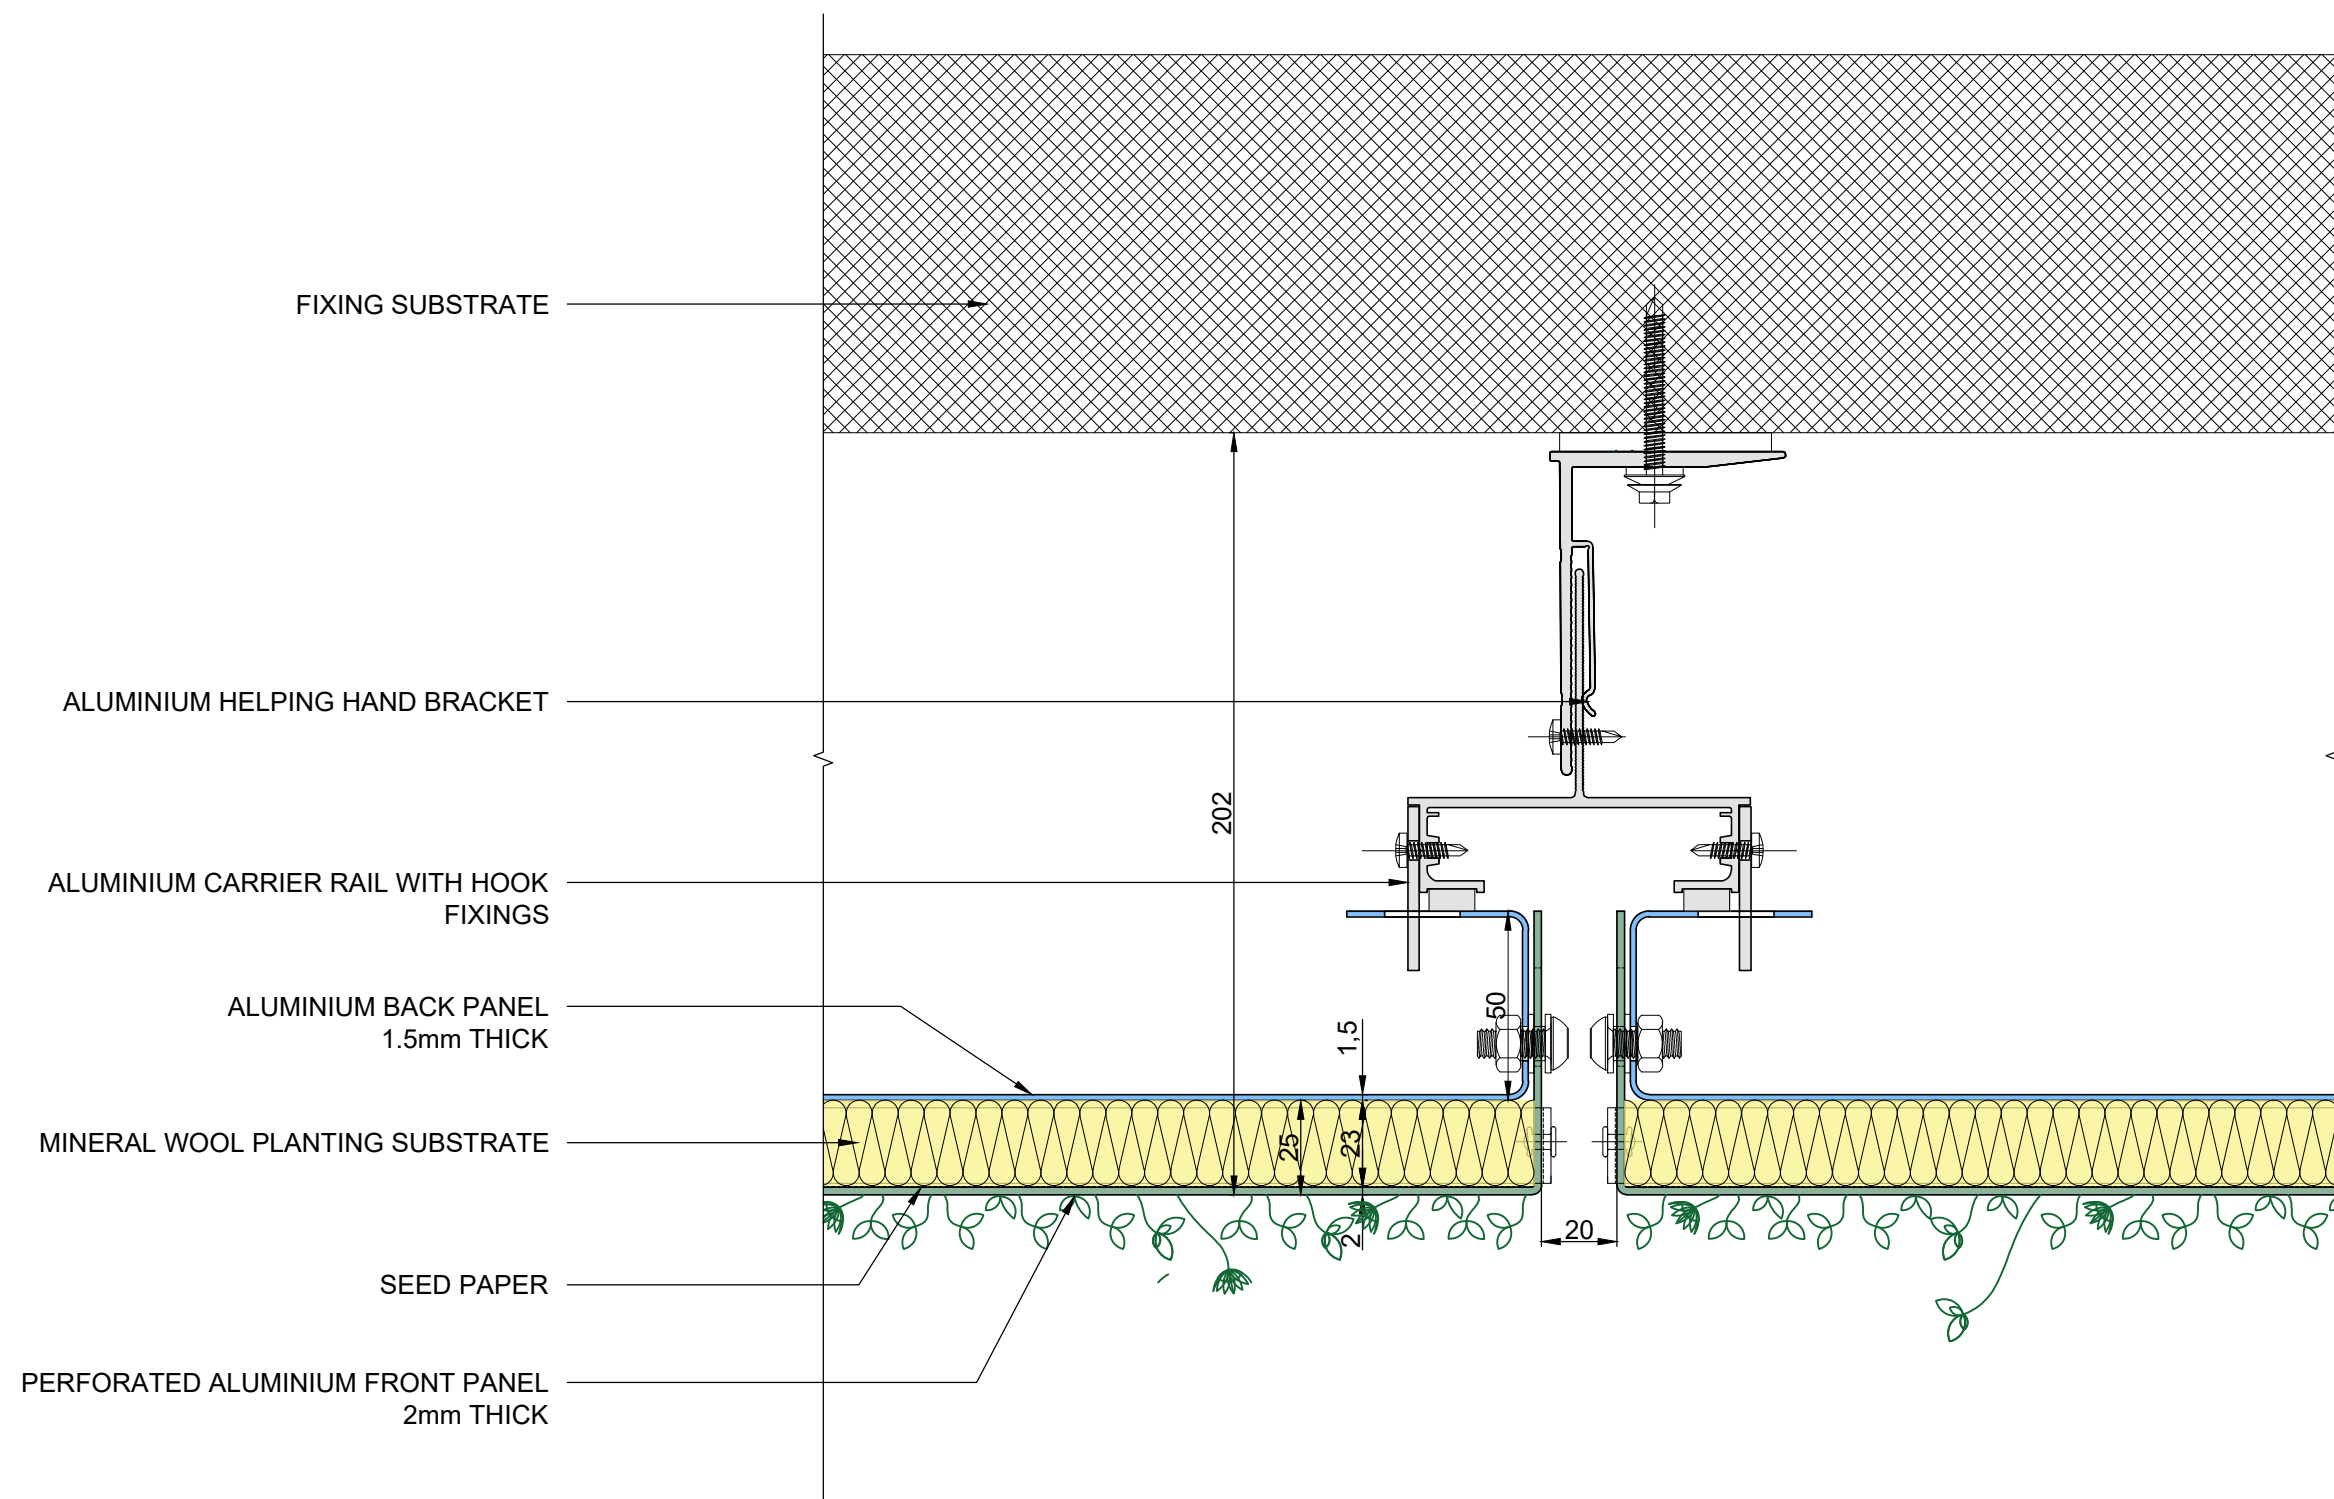

Revision	Date	Drawn	Checked	Project	Drawing title
				DETAILS	Horizontal section
					Helping hand rail
					Scale 1:2 @ A3
				Client	Date 28/07/26
					Status DRAFT